


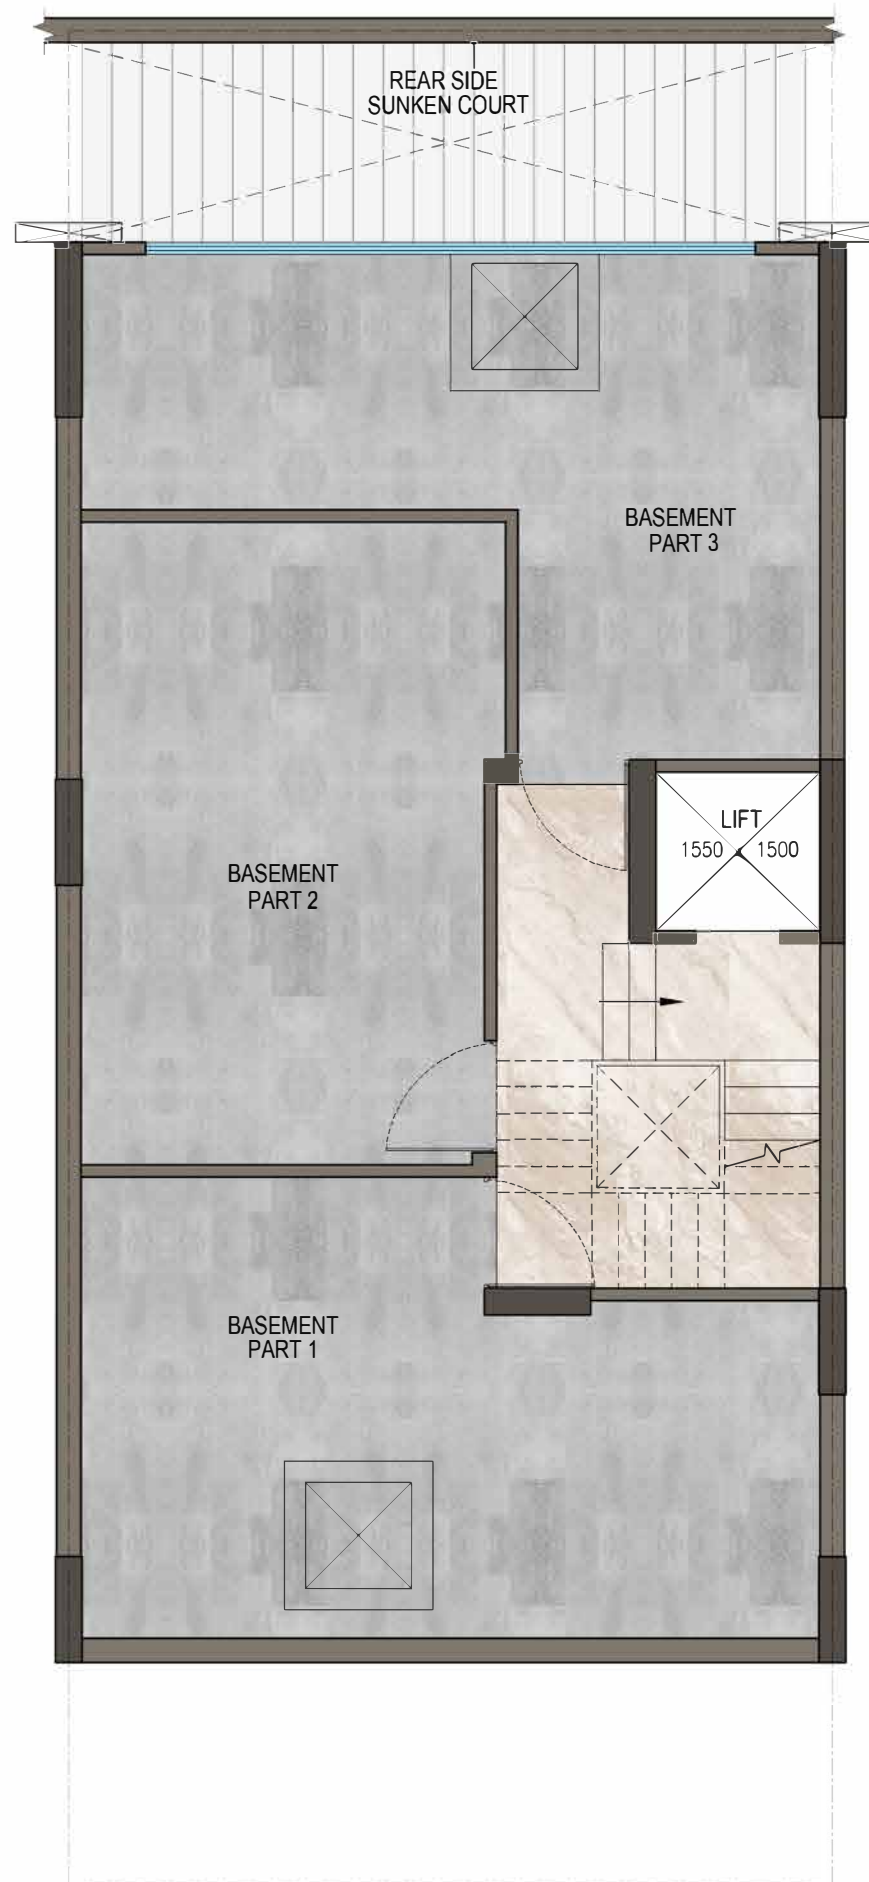


PART 1 = 284.92 SQ FT / 26.47 SQ M
 PART 2 = 252.62 SQ FT / 23.47 SQ M
 PART 3 = 252.62 SQ FT / 23.47 SQ M

PROJECT
SPITI HOMES

CLIENT
SPITI TOWNSHIP LLP

ARCHITECT
DnP ARCHITECTS LLP

TITLE
PLOT NO. 112
BASEMENT PLAN
150.70 SQYD

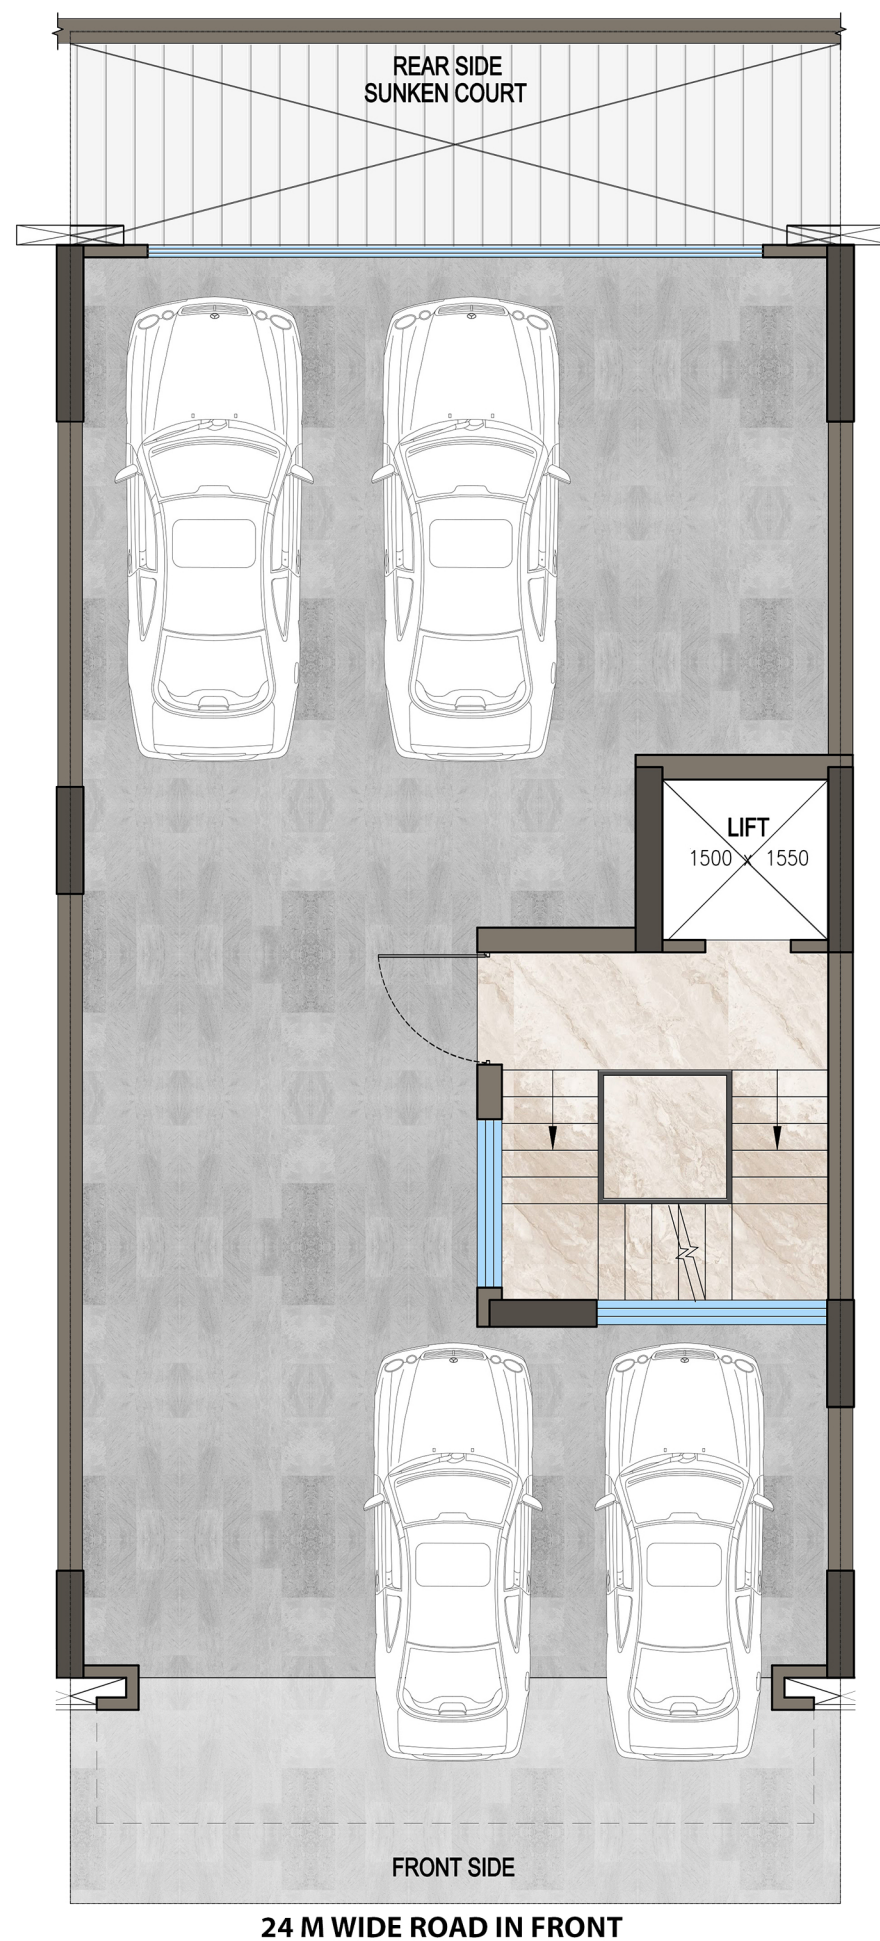

PROJECT
SPITI HOMES

CLIENT
SPITI TOWNSHIP LLP

ARCHITECT
 DnP ARCHITECTS LLP

TITLE
PLOT NO. 112
STILT PLAN
150.70 SQYD




CARPET AREA = 771.56 SQ FT / 71.68 SQ M
BALCONY AREA = 154.78 SQ FT / 14.38 SQ M

PROJECT
SPITI HOMES

CLIENT
SPITI TOWNSHIP LLP

ARCHITECT
DnP ARCHITECTS LLP

TITLE
PLOT NO. 112
TYPICAL FLOOR PLAN
150.70 SQYD

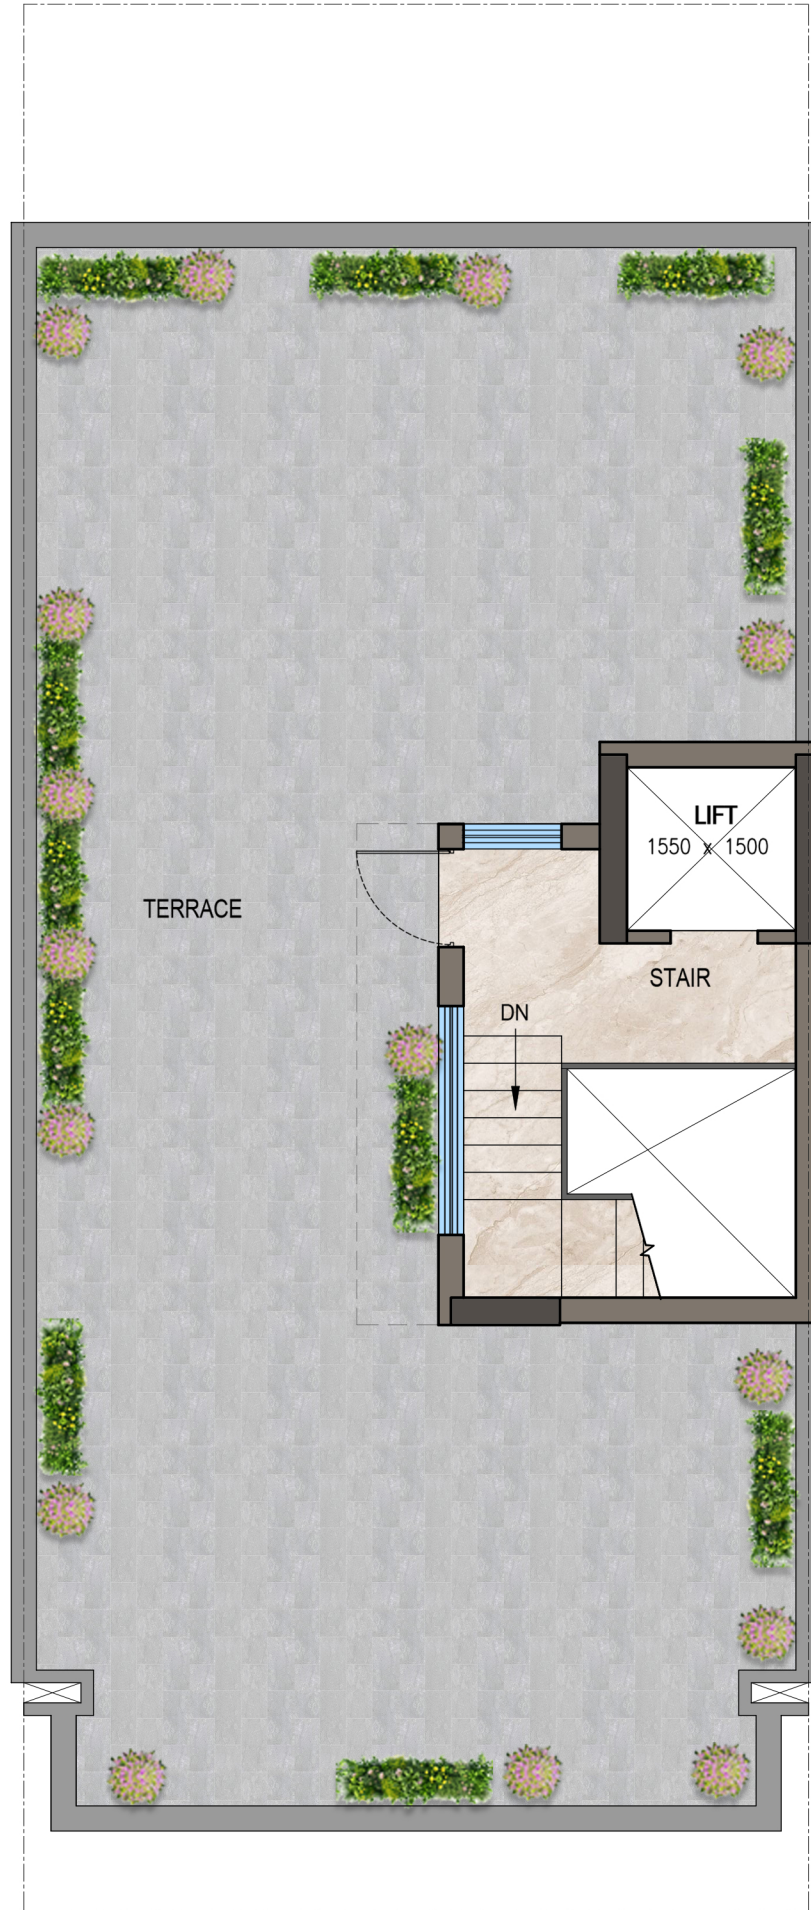

TERRACE AREA= 943.57 SQFT / 87.66 SQM

PROJECT
SPITI HOMES

CLIENT
SPITI TOWNSHIP LLP

ARCHITECT
 DnP ARCHITECTS LLP

TITLE
PLOT NO. 112
TERRACE PLAN
150.70 SQYD